Yelahanka 5th phase

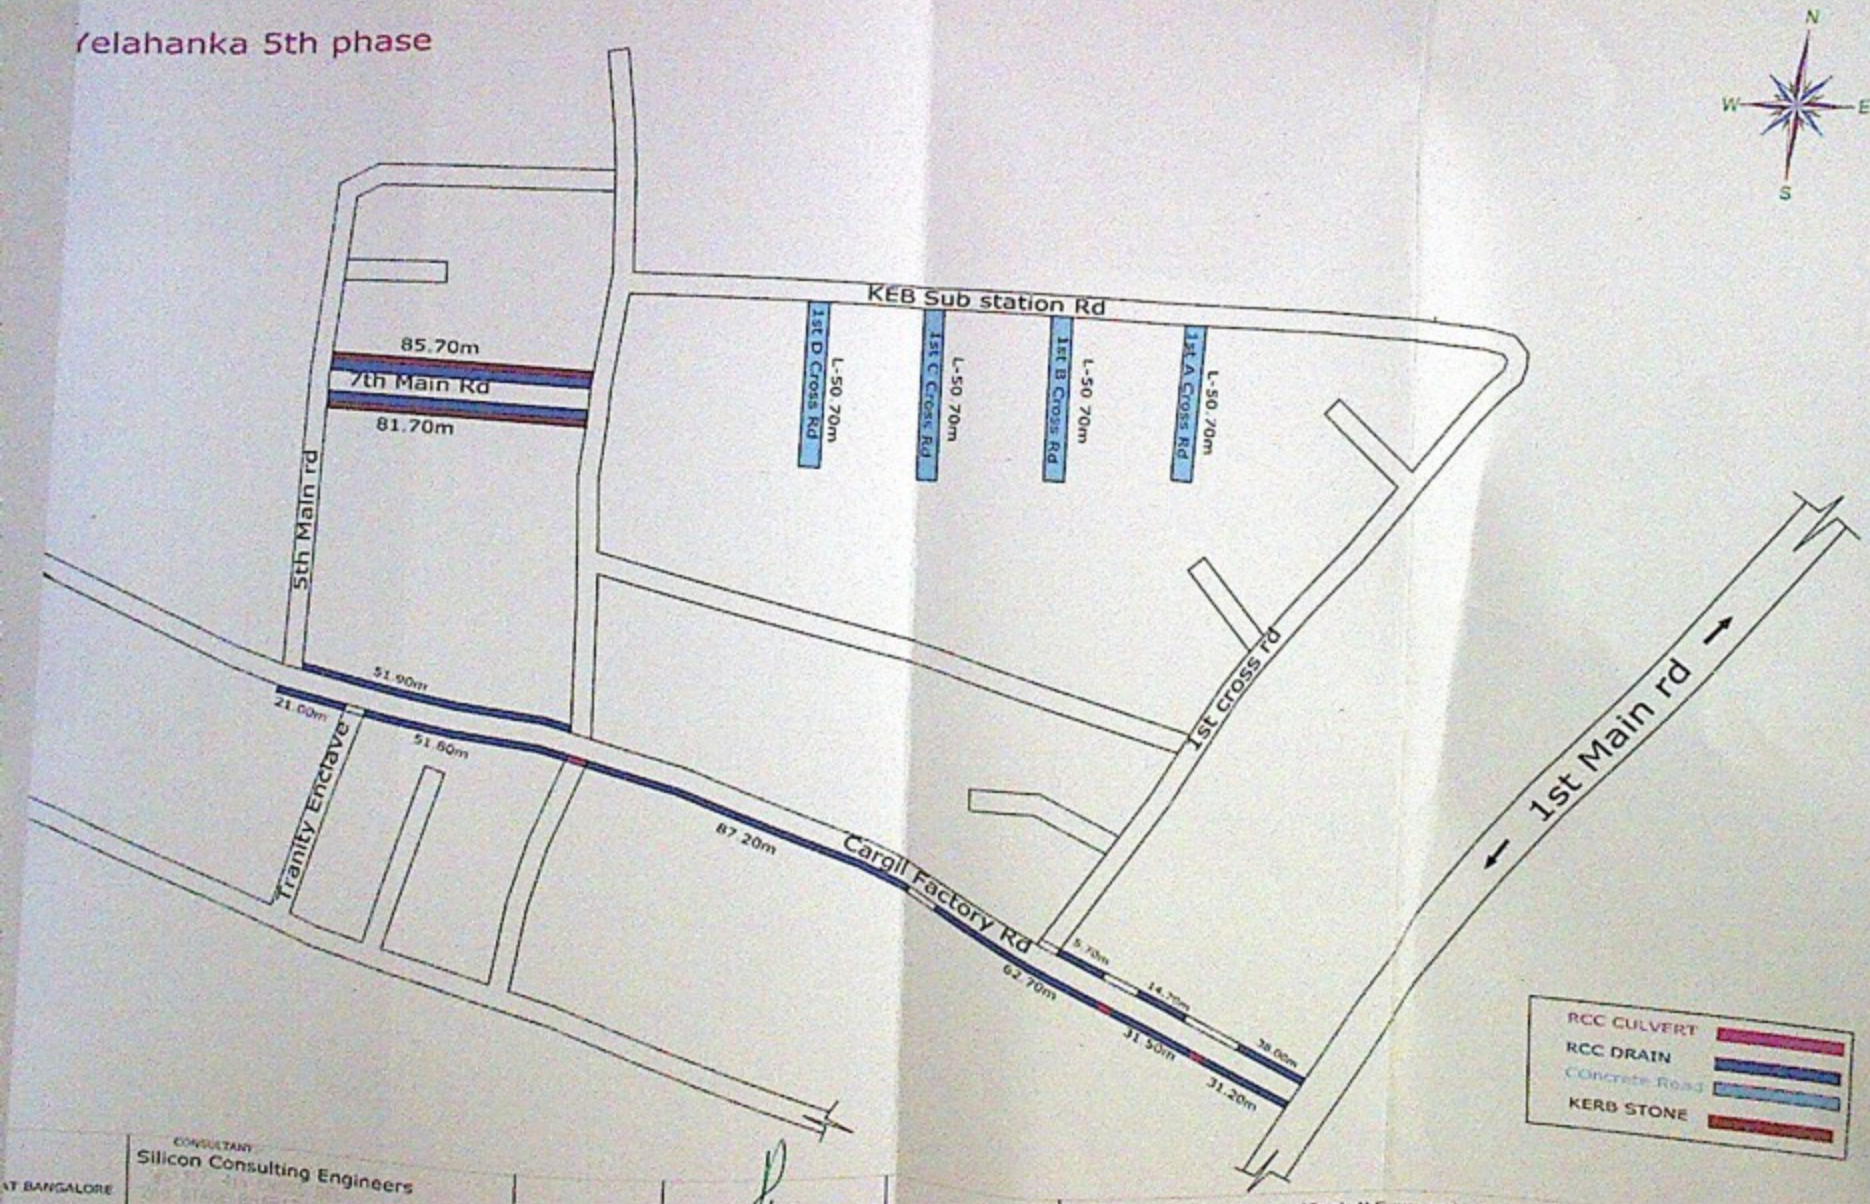

CONSULTANT
Silicon Consulting Engineers

Asst. Executive Engineer
Yelahanka Sub Division

Restoration and Improvements of Roads At Suryavamshi Layout, Synvika Vihara Layout
Sai Vihara Layout, Naidu Layout, Nagenahalli Layout And Surrounding Areas In Ward No-02

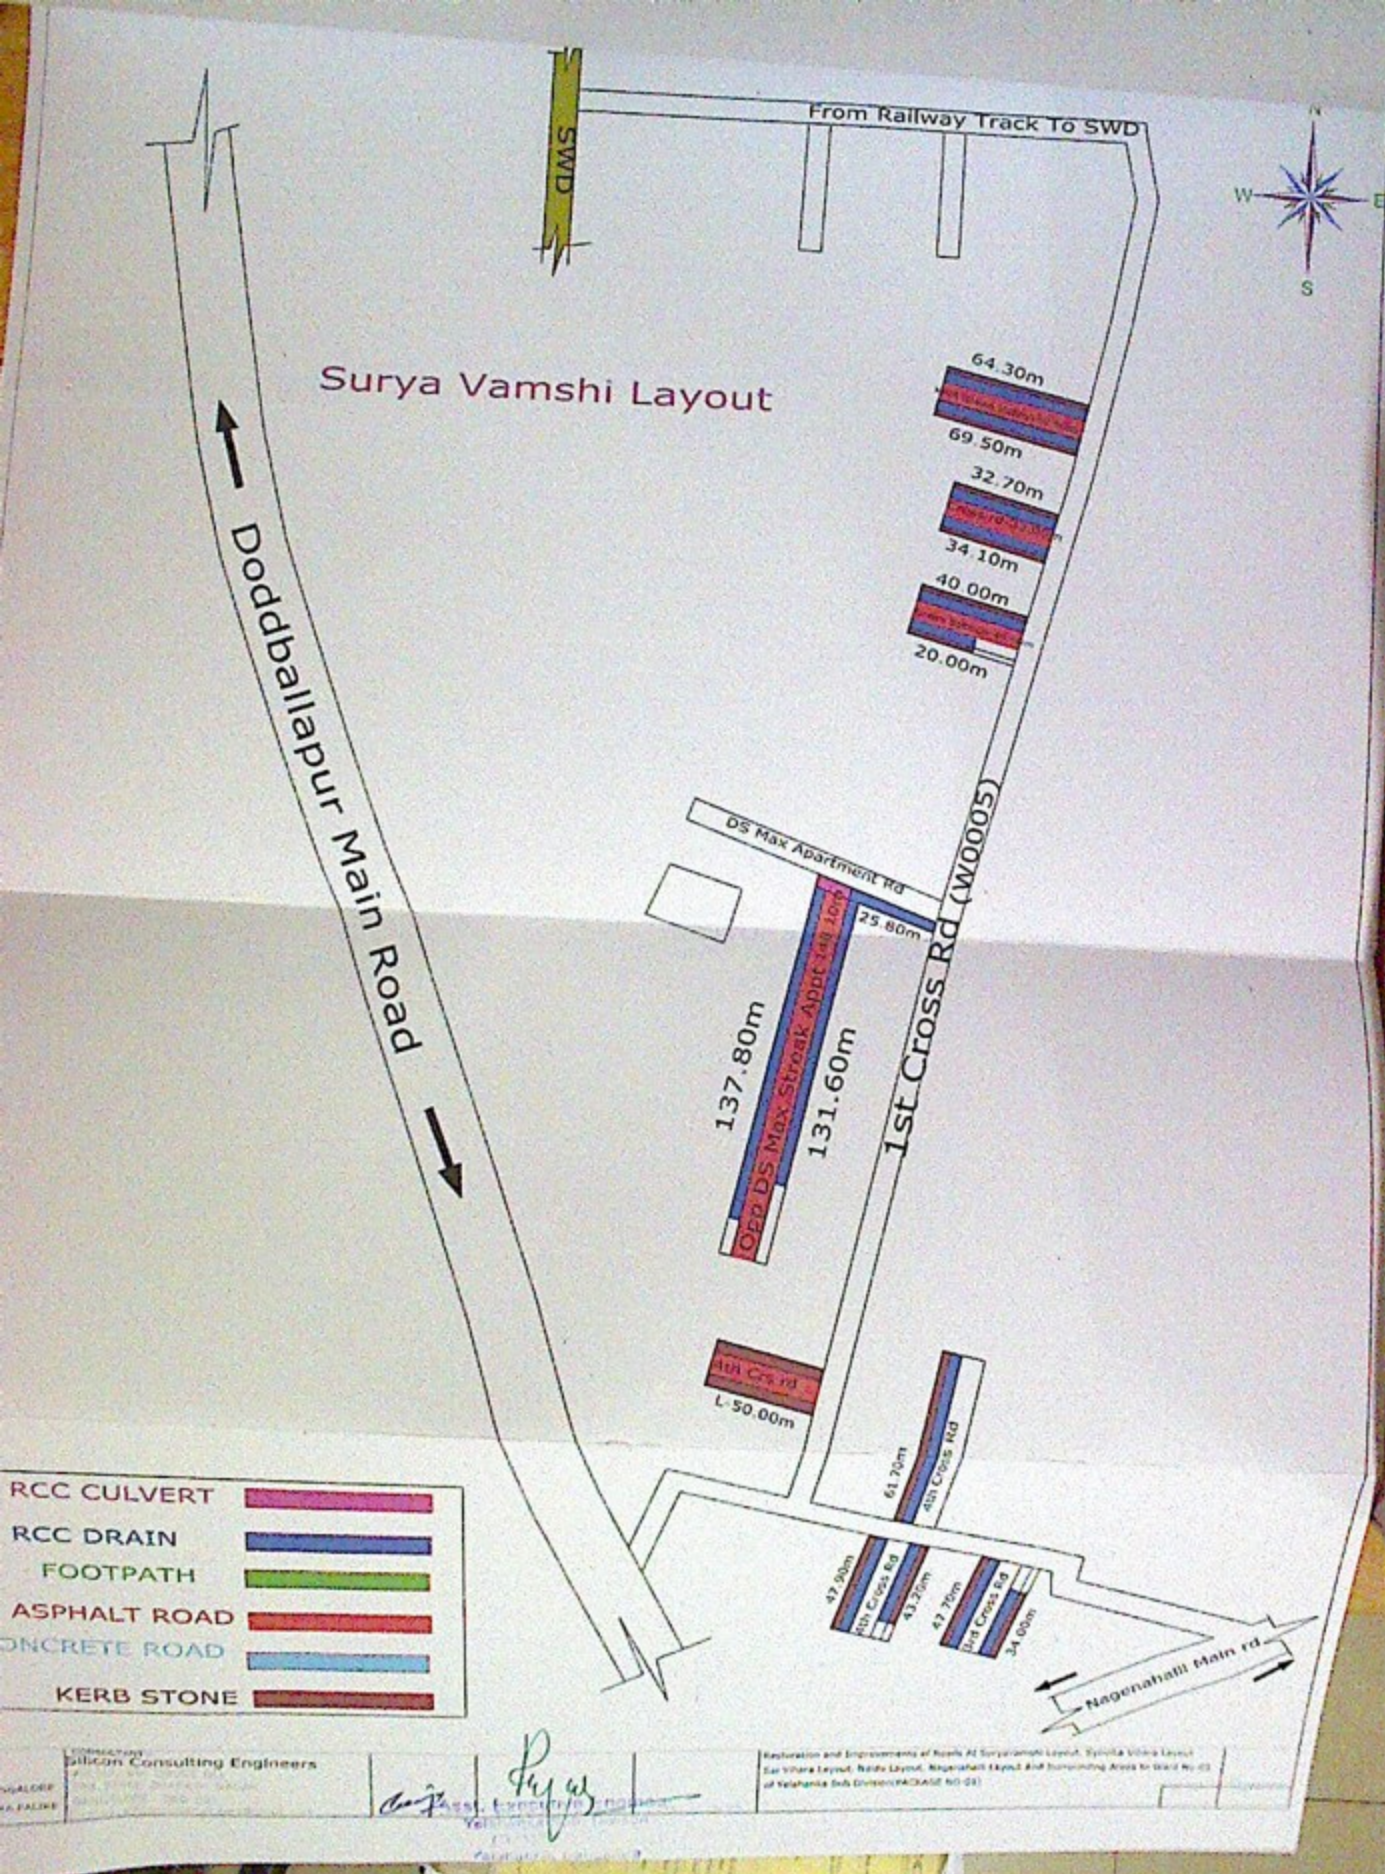
From Railway Track To SWD
SWD
N
W
E
S
Surya Vamshi Layout
64.30m
69.50m
32.70m
34.10m
40.00m
20.00m
Doddballapur Main Road
DS Max Apartment Rd
25.80m
137.80m
131.60m
1st Cross Rd (W0005)
Opp DS Max Streak Appt 148.10m
40th Cross rd
L-50.00m
61.70m
40th Cross Rd
47.90m
40th Cross Rd
43.20m
47.70m
3rd Cross Rd
34.00m
Nagenahalli Main rd
RCC CULVERT
RCC DRAIN
FOOTPATH
ASPHALT ROAD
CONCRETE ROAD
KERB STONE
Silicon Consulting Engineers

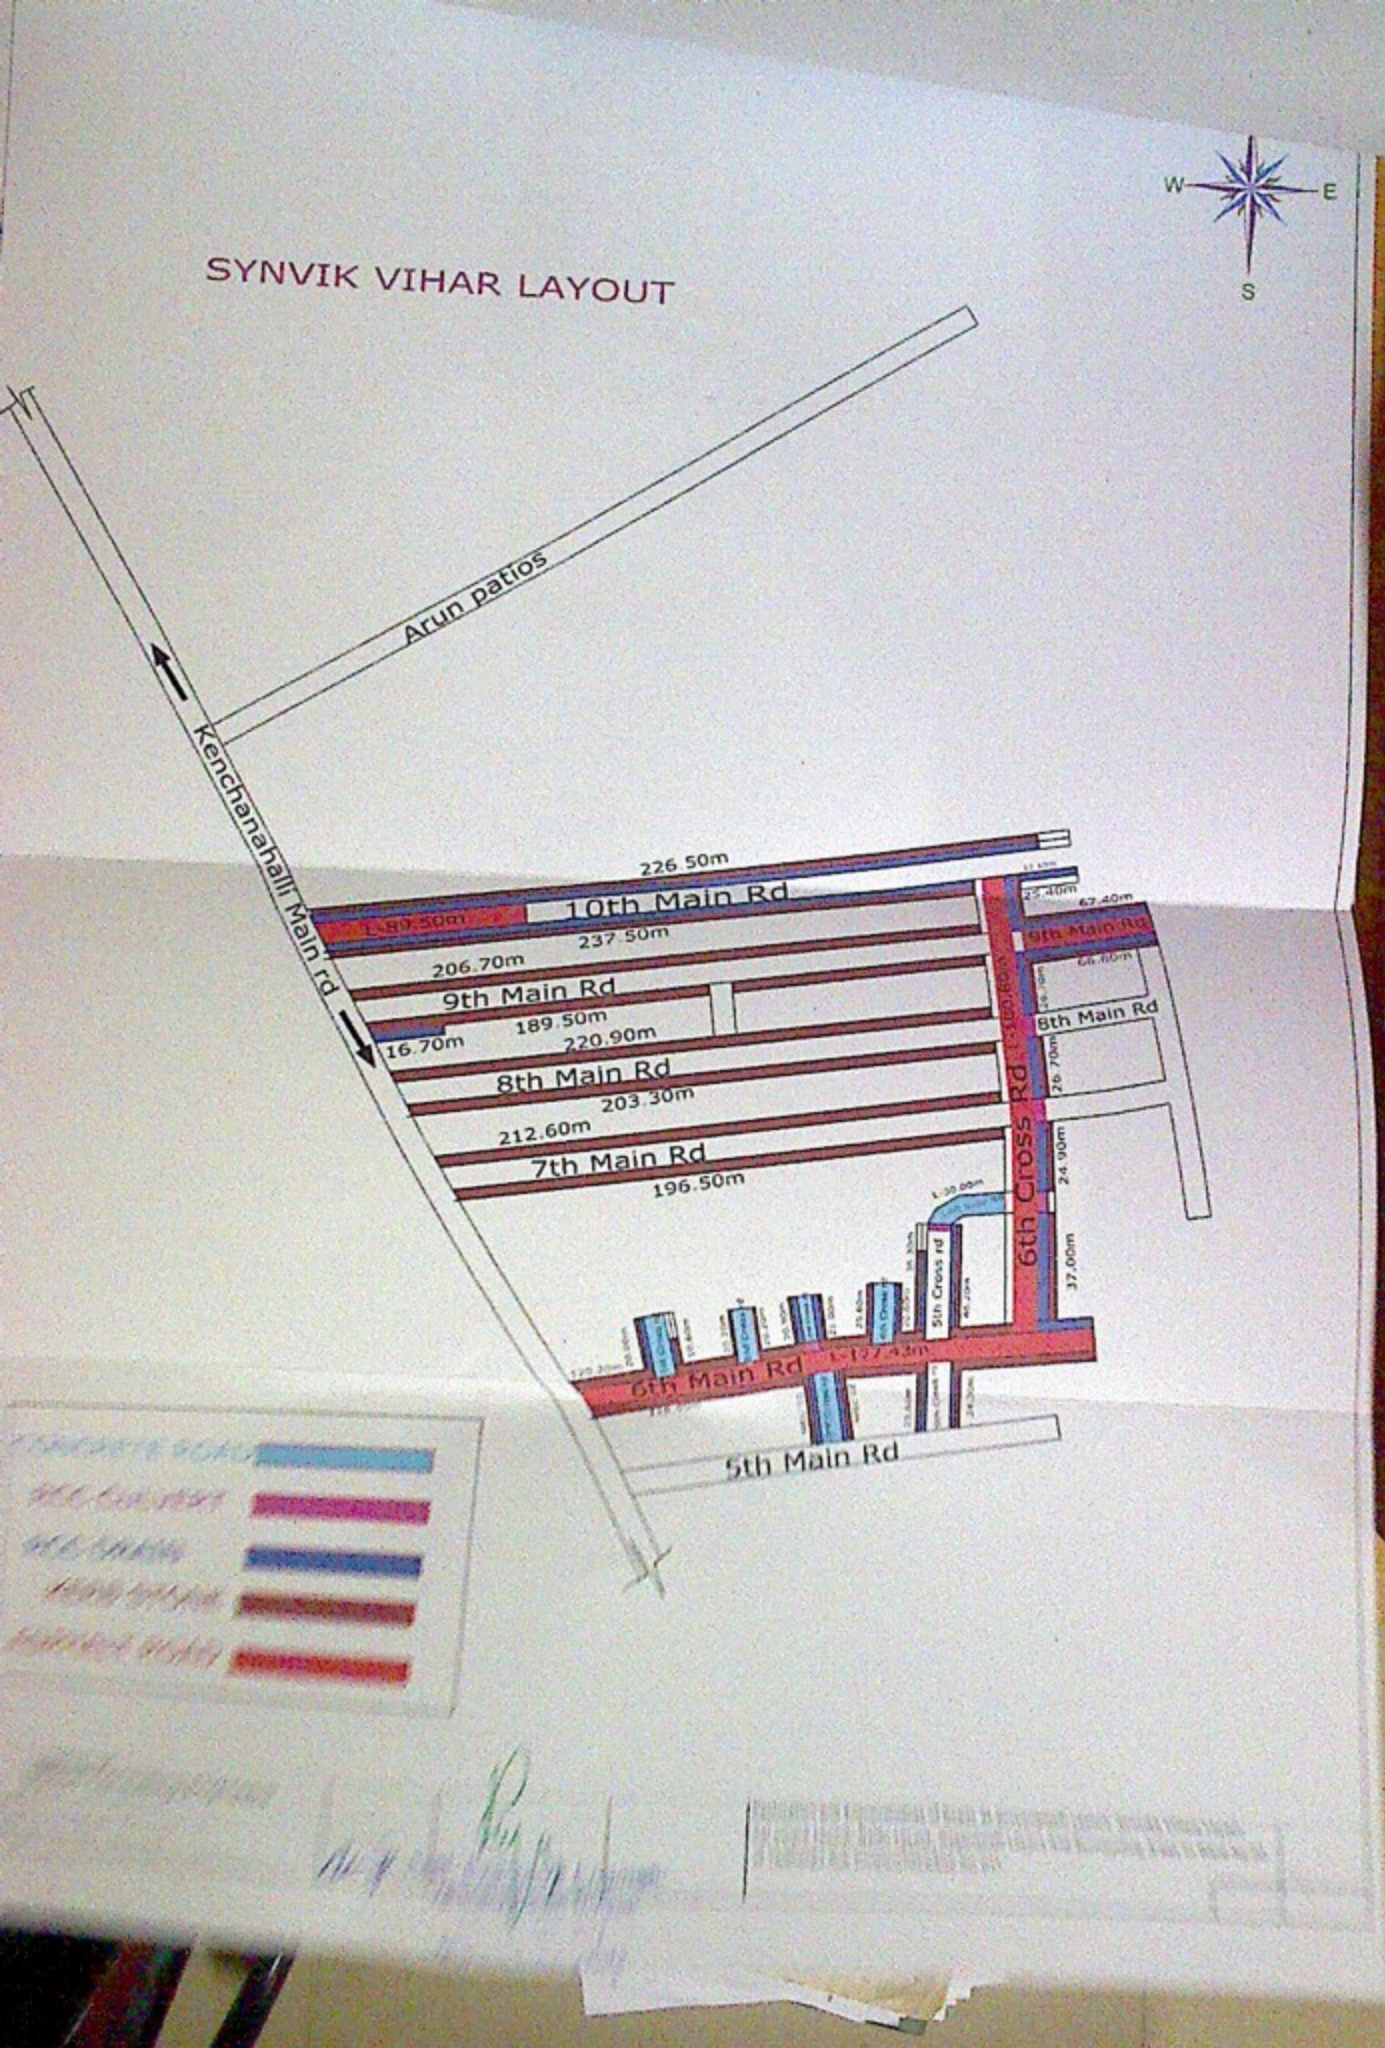
SYNVIK VIHAR LAYOUT
W
E
S
Arun patios
Kenchanahalli Main rd
226.50m
10th Main Rd
237.50m
206.70m
9th Main Rd
189.50m
16.70m
220.90m
8th Main Rd
203.30m
212.60m
7th Main Rd
196.50m
6th Cross Rd
9th Main Rd
8th Main Rd
24.90m
37.00m
5th Cross rd
6th Main Rd
5th Main Rd

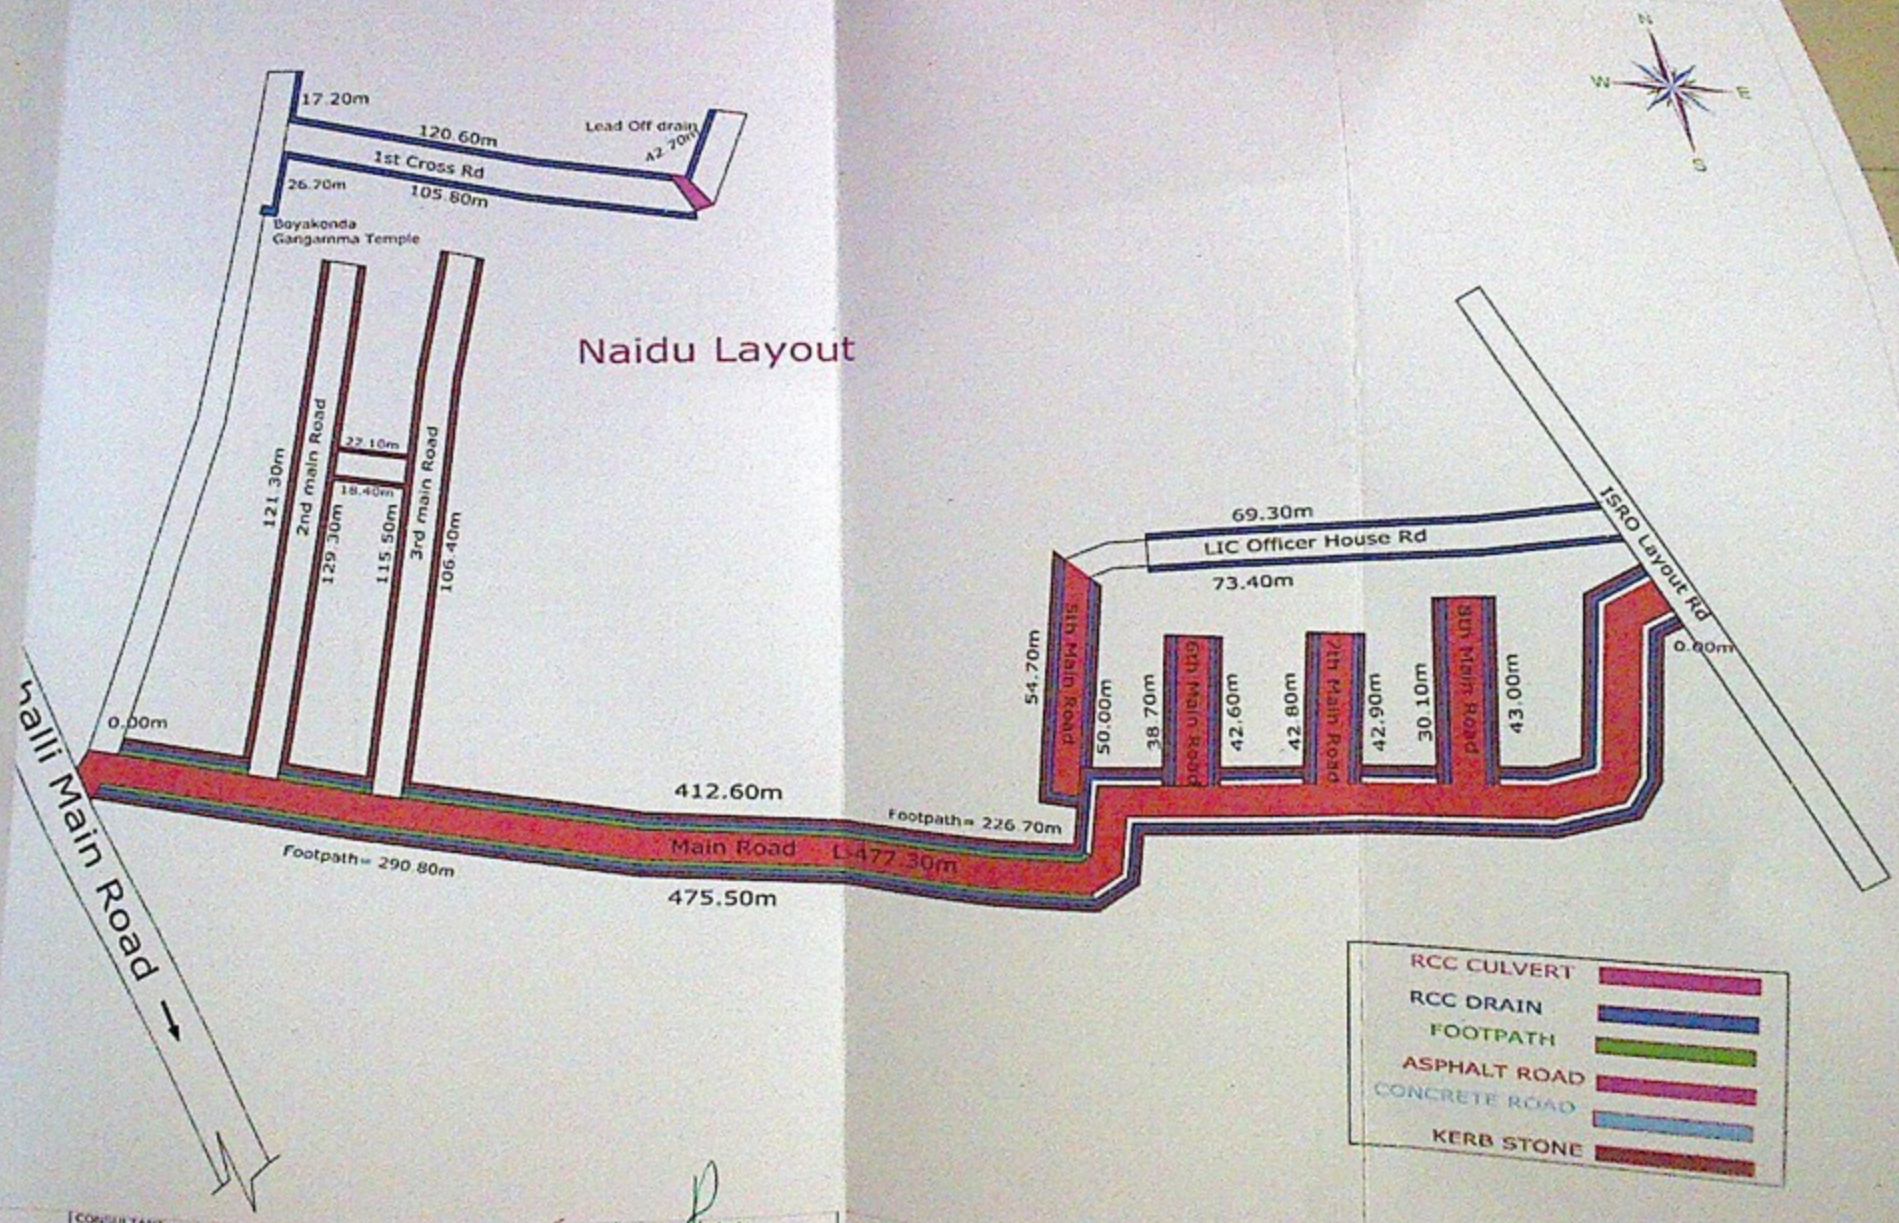

CONSULTANT :
Silicon Consulting Engineers

Asst. Executive Engineer
Yelahanka Sub Division

Restoration and Improvements of Roads At Suryavamshi Layout, Synvika Vihara Layout,
Sai Vihara Layout, Naidu Layout, Nagenahalli Layout And

Nagenahalli Layout

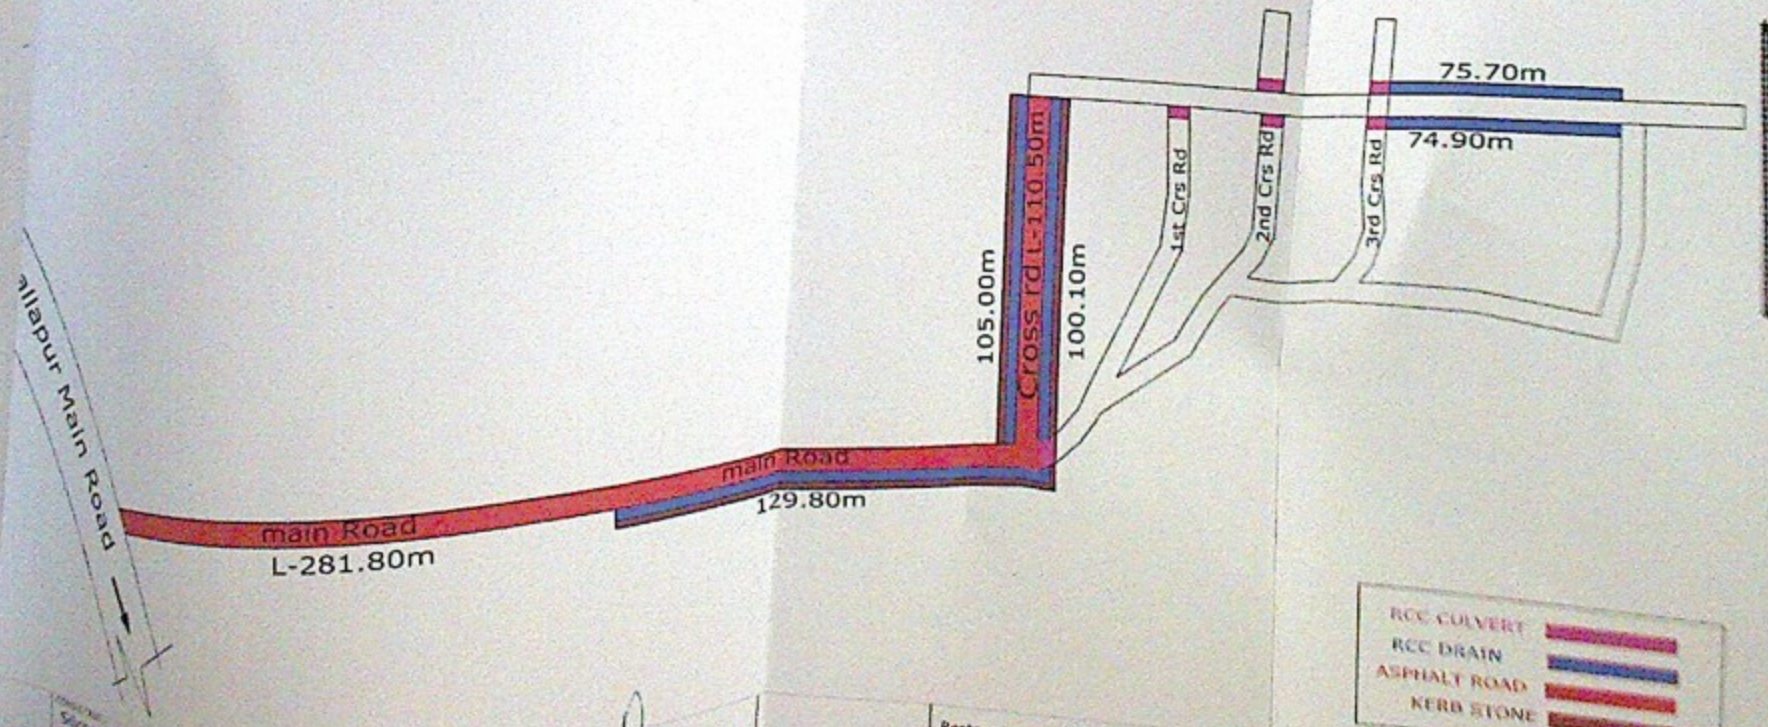

Silicon Consulting Engineers

Restoration and Improvements of Roads At Suryavamshi Layout, Synvika Vihara Layout, Sai Vihara Layout, Naidu Layout, Nagenahalli Layout And Surroundings
of Yelahanka Sub Division(PACKAGE

Balaji Layout

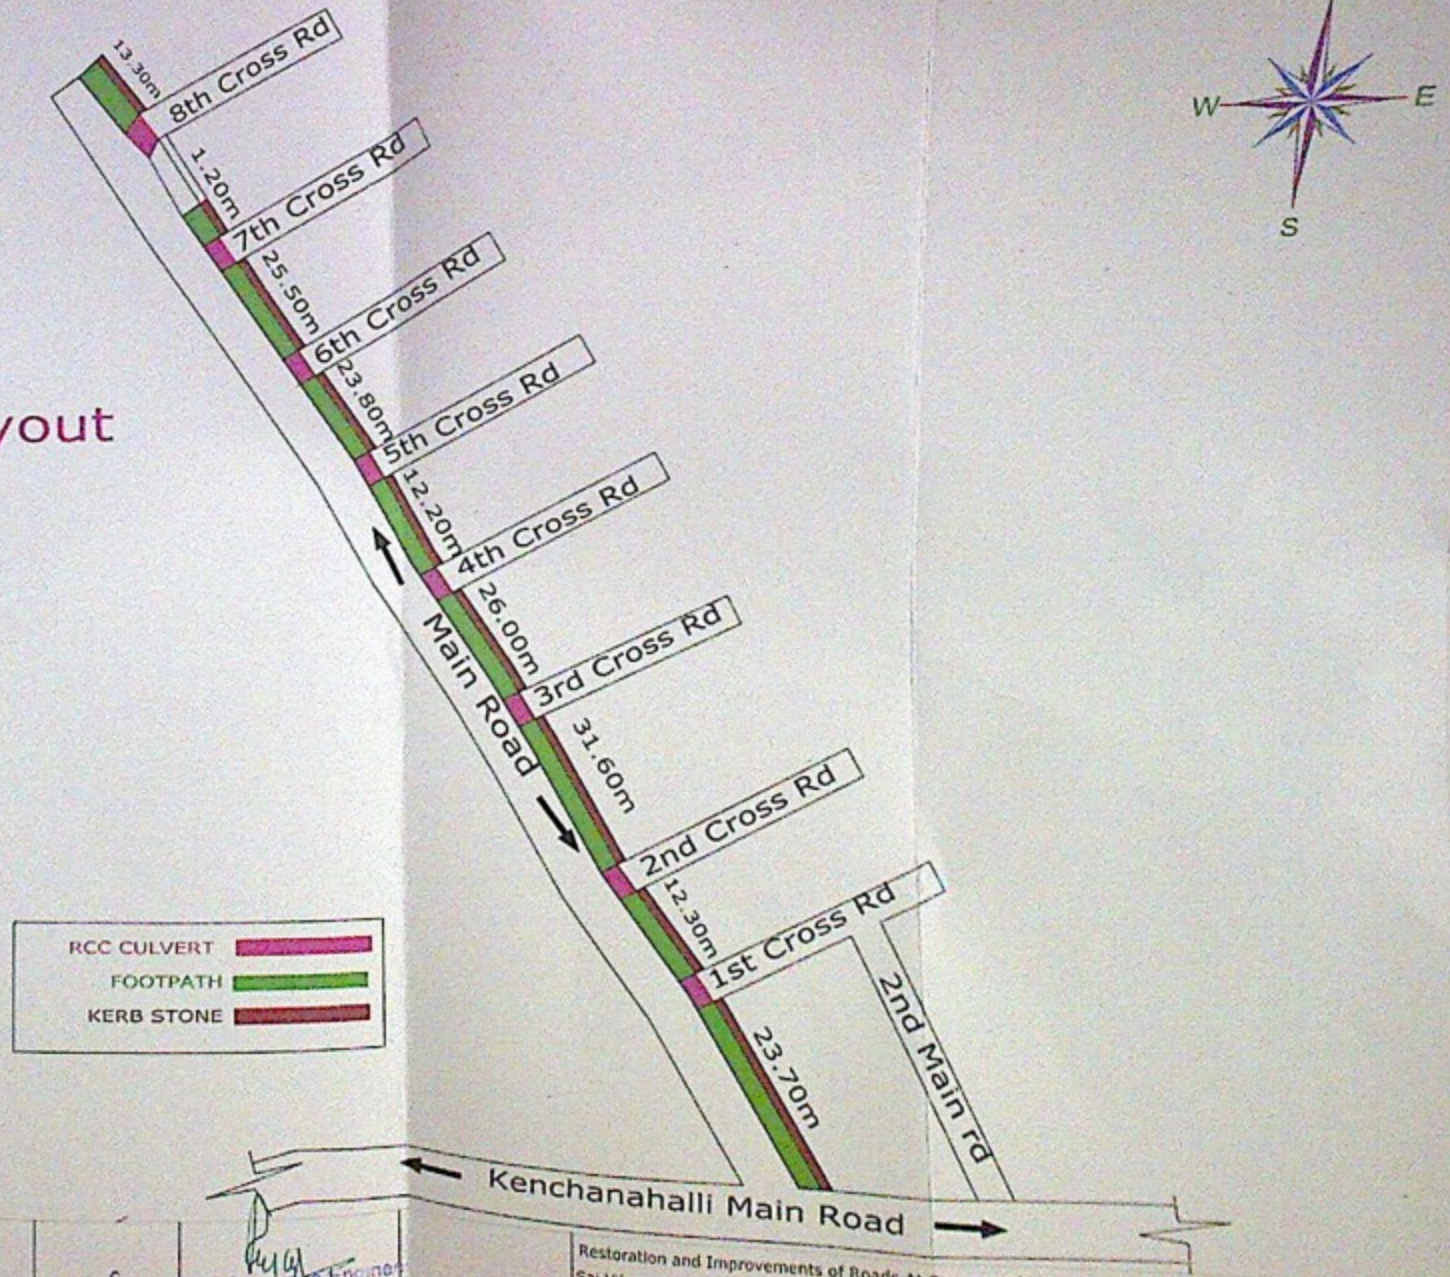

CONSULTANT :
Silicon Consulting Engineers

Asst. Executive Engineer
Yelahanka Sub. Division

Restoration and Improvements of Roads At Suryavamshi Layout, Synvika Vihara Layout
Sai Vihara Layout, Naidu Layout, Nagenahalli Layout And Surrounding Areas In Ward No.
of Yelahanka Sub Division(PACKAGE